

24-125

Brandt kitchen remodel

Kitchen: cabinets, finished ends and panels, toe kicks and trim, drawer boxes, hardware as scheduled.
Not in contract: countertops, appliances, plumbing, electrical, wall blocking, flooring, painting of walls.

CONSTRUCTION

FRAMELESS · FLUSH OVERLAY

Reveals 1/8" typical, consistent across elevations
Exposed, semi-exposed and concealed surfaces as scheduled on Z-0.02.

FABRICATION, FINISHING AND INSTALLATION

Ridgeline Cabinet Co. · 12 Example Road, Anytown · 555-0187

DRAWN BY

Ridgeline Cabinet Co.

CLIENT

Brandt kitchen remodel

APPROVAL · ISSUED FOR CONSTRUCTION; A CHANGE FROM HERE STARTS A NEW REVISION

☐ APPROVED

SIGNED

☐ APPROVED AS NOTED

☐ REVISE AND RESUBMIT

☐ REJECTED

DATE

REVISION SIGNED

REVISIONS

Δ1 Oct 20, 2026 First issue, for construction (this set)

DRAWING INDEX

Z-0.01	Cover and index	1
Z-0.02	Materials and finish schedule	2
Z-0.03	Hardware schedule	3
Z-0.04	Field dimensions	4
Z-0.05	Changes and approvals	5
Z-1.01	Kitchen floor plan	6
Z-1.02	Kitchen countertop plan	7
Z-1.03	Kitchen blocking plan	8
Z-2.01	Kitchen, wall 1 elevation	9
Z-2.02	Kitchen, wall 2 elevation	10
Z-3.01	Typical sections	11
Z-4.01	Cabinet details, 1 of 4	12
Z-4.02	Cabinet details, 2 of 4	13
Z-4.03	Cabinet details, 3 of 4	14
Z-4.04	Cabinet details, 4 of 4	15
Z-5.01	Door and drawer front details	16
Z-6.01	Cabinet schedule	17
Z-6.02	Door and drawer front schedule	18
Z-6.03	Appliances and fixtures	19
Z-6.04	Selections	20
Z-9.01	Kitchen perspective	21

Also submitted: finish sample, door sample, hardware cut sheets.



KITCHEN · N.T.S. · A VISUAL INTERPRETATION OF THE GENERAL APPEARANCE OF THE ROOM, NOT AN ACTUAL DEPICTION.

ABBREVIATIONS

A.F.F.	above finished floor
CL	centreline
DW	dishwasher
F	filler
GWB	gypsum wallboard
N.I.C.	not in contract
N.T.S.	not to scale
TYP.	typical
UNO	unless noted otherwise
V.I.F.	verify in field

GENERAL NOTES

- Verify all field dimensions before fabrication (Z-0.04).
- By others: blocking (Z-1.03), plumbing, electrical, countertops (Z-1.02), appliances.
- Finish sample approved before fabrication begins.
- Do not scale. Written dimensions govern, in inches.
- Reveals, scribes and fillers as drawn.
- Substitutions listed separately; none are in this set.
- A change after approval starts a new revision of the set.

Date Oct 20, 2026 · Sample: 21 of 21 sheets · every sheet's code opens [www.dadoboard.com/design/](#)

Ridgeline Cabinet Co.

12 Example Road, Anytown
555-0187

CABINETRY SHOP DRAWINGS

PROJECT

24-125

CLIENT

Brandt kitchen remodel

SHEET TITLE

COVER AND INDEX

DRAWN BY

Ridgeline Cabinet Co.

DATE

Oct 20, 2026

CHECKED BY

Ridgeline Cabinet Co.

SCALE

AS NOTED

REVISIONS

REV	DATE	DESCRIPTION	BY
Δ1	Oct 20, 2026	ISSUED FOR CONSTRUCTION	RCC

SHEET

Z-0.01

1 OF 21

FOR CONSTRUCTION



SAMPLE

MATERIAL LIST

SURFACE	WHERE	MATERIAL	FINISH
Exposed	Doors and drawer fronts	Ridgeline Shaker (routed, one piece) in 3/4 MDF	Painted
Exposed	Finished ends and applied panels	3/4 MDF	Painted
Exposed	Toe cover and trim	3/4 MDF	Painted
Semi-exposed	Cabinet interiors and shelves	3/4 UV2 Birch Plywood	Prefinished, natural
Semi-exposed	Drawer boxes	Dovetail, 1/2 Baltic birch	Clear
Concealed	Backs, nailers, stretchers and toe ladders	3/4 UV2 Birch Plywood	Unfinished
Edgeband	Every exposed and semi-exposed plywood edge	1mm PVC	

Reveals 1/8" between fronts, 1/8" under the counter; fillers not wider than 3" installed. Panel cores NAF/CARB2 as stocked.

FINISH SCHEDULE BY ROOM

ROOM	DOOR STYLE	MATERIAL	FINISH	COLOUR / SAMPLE	DRAWER BOX	TRIM
Kitchen	Ridgeline Shaker (Routed, one piece, flat panel)	3/4 MDF	Painted	per the approved sample	Dovetail, 1/2 Baltic birch	no crown; no light rail

CABINETS THAT DIFFER FROM THEIR ROOM

TAG	ROOM	WHAT DIFFERS
1	Kitchen	both ends finished
13	Kitchen	right end finished
14	Kitchen	right end finished
16	Kitchen	both ends finished

Countertops by others: Kitchen White quartz.

Ridgeline Cabinet Co.

12 Example Road, Anytown
555-0187

CABINETRY SHOP DRAWINGS

PROJECT

24-125

CLIENT

Brandt kitchen remodel

SHEET TITLE

MATERIALS AND FINISH SCHEDULE

DRAWN BY

Ridgeline Cabinet Co.

DATE

Oct 20, 2026

CHECKED BY

Ridgeline Cabinet Co.

SCALE

NONE

REVISIONS

REV	DATE	DESCRIPTION	BY
Δ1	Oct 20, 2026	ISSUED FOR CONSTRUCTION	RCC

SHEET

Z-0.02

2 OF 21

FOR CONSTRUCTION



SAMPLE

HARDWARE SCHEDULE

TAG	KIND	ITEM	SPECIFICATION	QTY	STOCKED AS	NOTES
H-01	Hinge	110° Full Overlay	cup 35 mm, 5 mm from the edge, 110°	48	—	
DS-01	Drawer guide	Undermount, full extension	undermount, 5 mm each side, outside the box, 14 mm under	9 pairs	—	
P-01	Pull or knob	Bar pull, 5 in, satin nickel	5" centres	31	—	
SP-01	Shelf pin	5 mm shelf pin	5 mm pin	76	—	
LG-01	Leg	Adjustable leg, 4 in	4" high	28	—	Press fit.
FC-01	Drawer front fastener	False front clips	—	2	—	

Tags are used on the cabinet details (Z-4.01 to Z-4.04). Pulls and knobs are located as shown on Z-5.01 and drilled at install. Quantities include no spares.

Ridgeline Cabinet Co.

12 Example Road, Anytown
555-0187

CABINETRY SHOP DRAWINGS

PROJECT

24-125

CLIENT

Brandt kitchen remodel

SHEET TITLE

HARDWARE SCHEDULE

DRAWN BY

Ridgeline Cabinet Co.

DATE

Oct 20, 2026

CHECKED BY

Ridgeline Cabinet Co.

SCALE

NONE

REVISIONS

REV	DATE	DESCRIPTION	BY
Δ1	Oct 20, 2026	ISSUED FOR CONSTRUCTION	RCC

SHEET

Z-0.03

3 OF 21



SAMPLE

FOR CONSTRUCTION

FIELD DIMENSIONS · AS DRAWN · VERIFY ON SITE BEFORE FABRICATION

Kitchen · ceiling 96" · counter at 36" · wall cabinets from 54" A.F.F.

WALL	LENGTH	FACES	OPENINGS, FROM THE START	OUTLETS, PLUMBING AND VENTS DRAWN	SERVICES THE DESIGN NEEDS, FROM THE START	CABINETS RUN, FROM THE START
Wall 1	145 1/2"	south	none	none drawn	Dishwasher 43 1/2"–67 1/2", 24" × 34 1/2" opening (3): water, drain and power Sink CL 85 1/2" (4): water and drain	base and tall 3/4"–24 3/4", 25 1/2"–145 1/2" on the wall 25 1/2"–145 1/2"
Wall 2	120 3/4"	west	none	none drawn	Range CL 63", 30" space (11): power or gas Hood CL 63", 30" space, bottom 72" A.F.F. (15): power and the duct	base and tall 24"–120" on the wall 12"–47 1/4", 48"–78", 78 3/4"–120"

MEASURED BY	DATE	VERIFIED ON SITE BY	DATE

Every position is measured from the start of its wall, as on the floor plan (Z-1.01), and dimensioned from the finished face of the wallboard; CL is a centreline. Faces is the way the wall looks into the room (an island: the way its cabinets face), with plan north up the floor plan. Services are where the cabinets need them, for the trades to rough in. Floors and walls are taken as plumb and level; scribe is cut on site. Report any difference to the shop before fabrication starts.

Ridgeline Cabinet Co.

12 Example Road, Anytown
555-0187

CABINETRY SHOP DRAWINGS

PROJECT

24-125

CLIENT

Brandt kitchen remodel

SHEET TITLE

FIELD DIMENSIONS

DRAWN BY

Ridgeline Cabinet Co.

DATE

Oct 20, 2026

CHECKED BY

Ridgeline Cabinet Co.

SCALE

NONE

REVISIONS

REV	DATE	DESCRIPTION	BY
Δ1	Oct 20, 2026	ISSUED FOR CONSTRUCTION	RCC

SHEET

Z-0.04

4 OF 21



SAMPLE

FOR CONSTRUCTION

CHANGE LOG · ISSUES, QUESTIONS, CHANGES AND ANSWERS ON THIS DESIGN

WHEN	WHO	WHAT	WORDS	STATE
Oct 20, 2026	Ridgeline Cabinet Co.	Δ1 first issue, for construction	The set as first drawn.	this set

No question, change or approval has come back on this design yet; each one is logged here as it comes, with its answer.

REVISION HISTORY

REV	DATE	SET	ISSUED	APPROVAL
Δ1	Oct 20, 2026	24-125 (this set)	for construction	—

THIS SET

Issued for construction. A change from here starts a new revision: its changed sheets carry a cloud around what moved and a delta with the revision number.

Ridgeline Cabinet Co.

12 Example Road, Anytown
555-0187

CABINETRY SHOP DRAWINGS

PROJECT

24-125

CLIENT

Brandt kitchen remodel

SHEET TITLE

CHANGES AND APPROVALS

DRAWN BY

Ridgeline Cabinet Co.

DATE

Oct 20, 2026

CHECKED BY

Ridgeline Cabinet Co.

SCALE

NONE

REVISIONS

REV	DATE	DESCRIPTION	BY
Δ1	Oct 20, 2026	ISSUED FOR CONSTRUCTION	RCC

SHEET


Z-0.05

5 OF 21



SAMPLE

FOR CONSTRUCTION

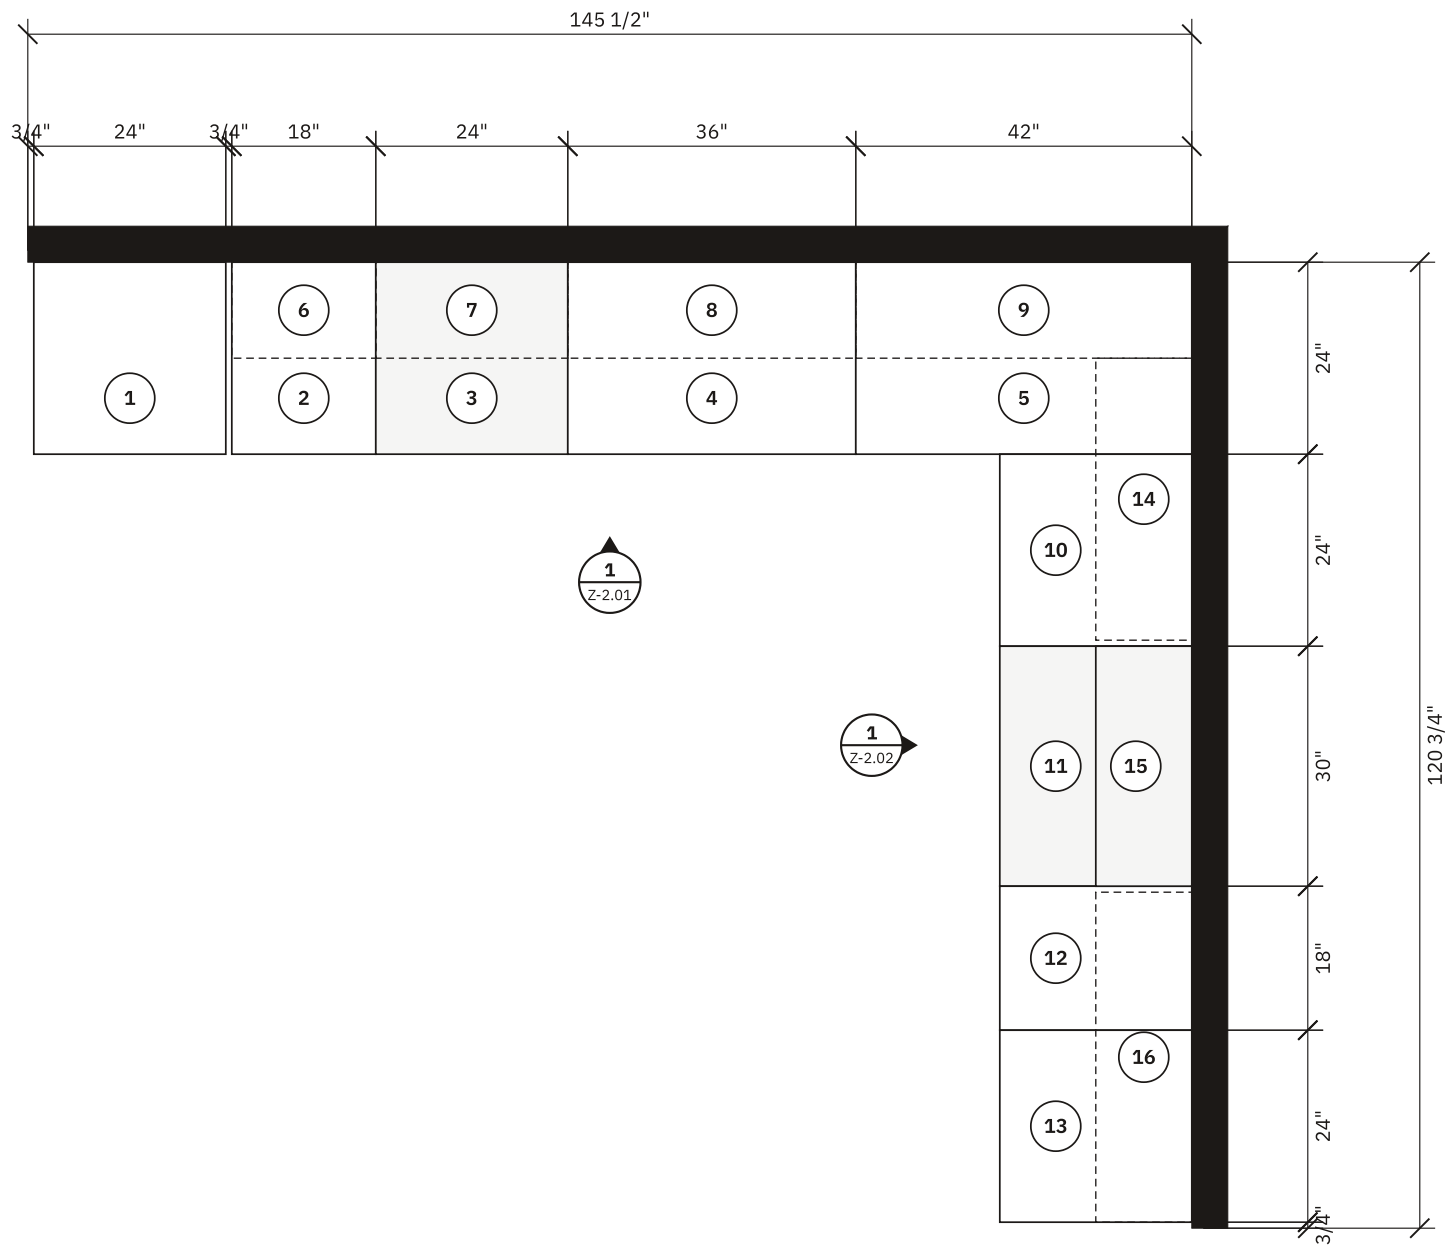

FLOOR PLAN · KITCHEN

Ceiling 96" · counter at 36" · wall cabinets from 54" · SCALE 1/2" = 1'-0" AT 11 × 17

BASE AND TALL CABINETS SOLID · WALL CABINETS DASHED
KEYNOTES MATCH THE SCHEDULE AND ELEVATIONS · DIMENSIONS IN INCHES FROM FINISHED GWB

Ridgeline Cabinet Co.

12 Example Road, Anytown
555-0187

CABINETRY SHOP DRAWINGS

PROJECT

24-125

CLIENT

Brandt kitchen remodel

SHEET TITLE

KITCHEN FLOOR PLAN

DRAWN BY

Ridgeline Cabinet Co.

DATE

Oct 20, 2026

CHECKED BY

Ridgeline Cabinet Co.

SCALE

1/2" = 1'-0"

REVISIONS

REV	DATE	DESCRIPTION	BY
Δ1	Oct 20, 2026	ISSUED FOR CONSTRUCTION	RCC

SHEET


Z-1.01

6 OF 21

FOR CONSTRUCTION



SAMPLE

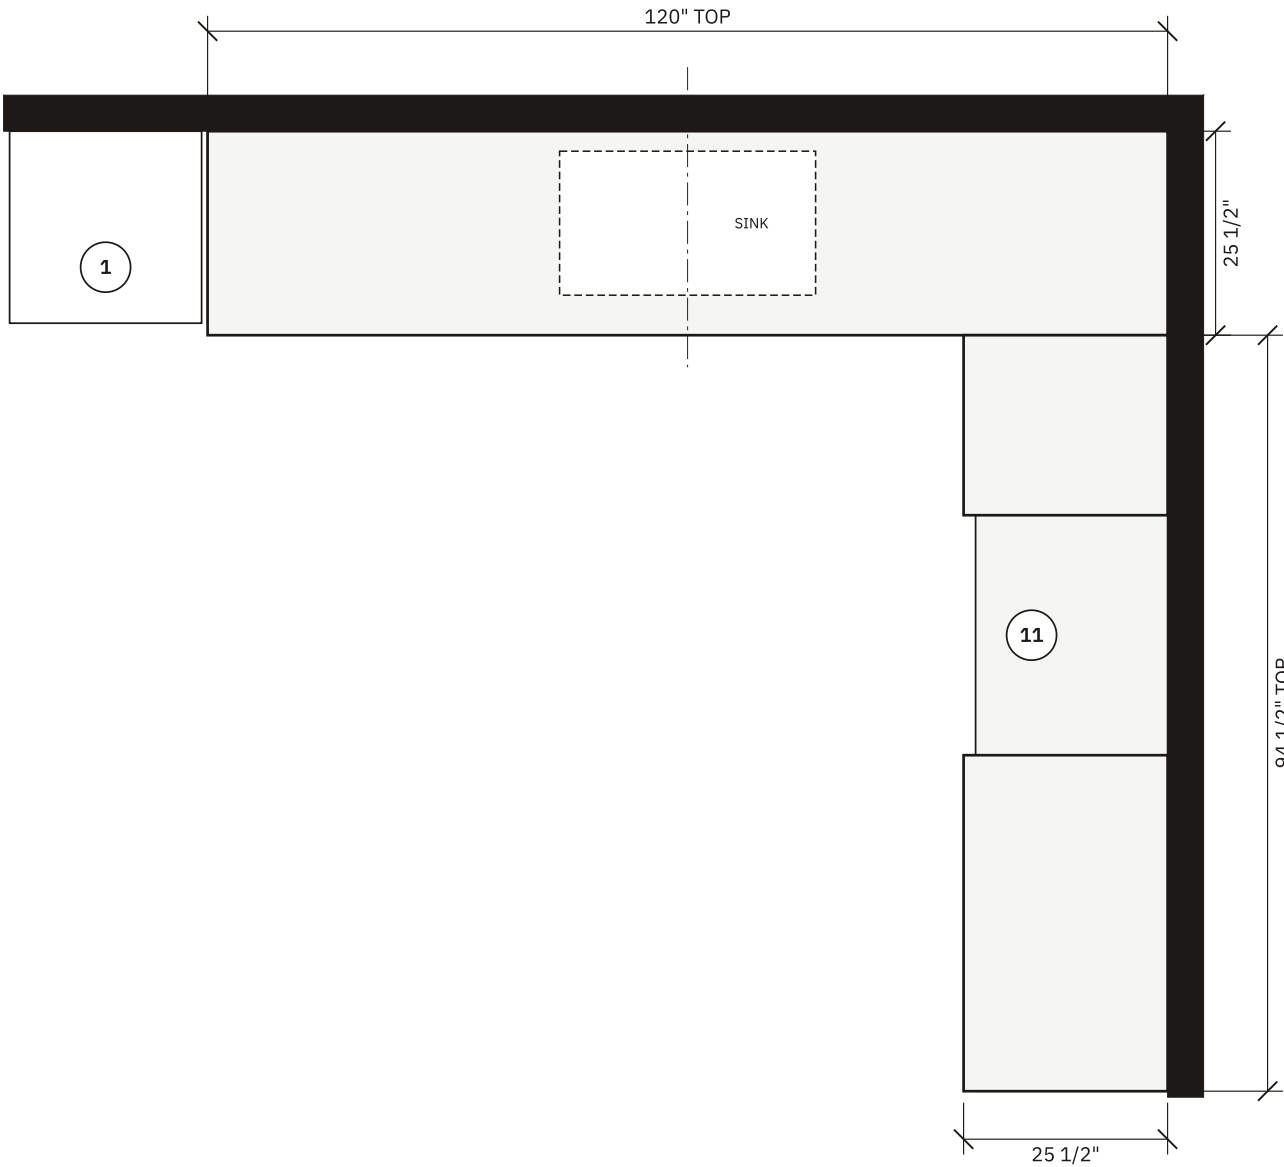

COUNTERTOPS BY OTHERS. SHOWN FOR COORDINATION.
1 1/2" THICK, 1 1/2" OVERHANG PAST THE CABINET BOX UNO.
CUT-OUTS FROM THE MAKER'S TEMPLATE; CENTRELINES AS DRAWN.
A RANGE BREAKS THE TOP; A COOKTOP DROPS IN.
SPLASH HEIGHT AND EDGE PROFILE PER THE SELECTIONS.

- TOPS**
- WALL 1: 120" × 25 1/2"
· SINK CUT-OUT 32" × 18", CL ON 4
WALL 2: 94 1/2" × 25 1/2"
· BREAKS AT 11 (RANGE, 30 IN), N.I.C.

1
Z-1.02

COUNTERTOP PLAN • KITCHEN

SCALE: 1/2" = 1'-0"

Ridgeline Cabinet Co.

12 Example Road, Anytown
555-0187

CABINETRY SHOP DRAWINGS

PROJECT

24-125

CLIENT

Brandt kitchen remodel

SHEET TITLE

KITCHEN COUNTERTOP PLAN

DRAWN BY

Ridgeline Cabinet Co.

DATE

Oct 20, 2026

CHECKED BY

Ridgeline Cabinet Co.

SCALE

1/2" = 1'-0"

REVISIONS

REV	DATE	DESCRIPTION	BY
Δ1	Oct 20, 2026	ISSUED FOR CONSTRUCTION	RCC

SHEET


Z-1.02

7 OF 21

FOR CONSTRUCTION



SAMPLE

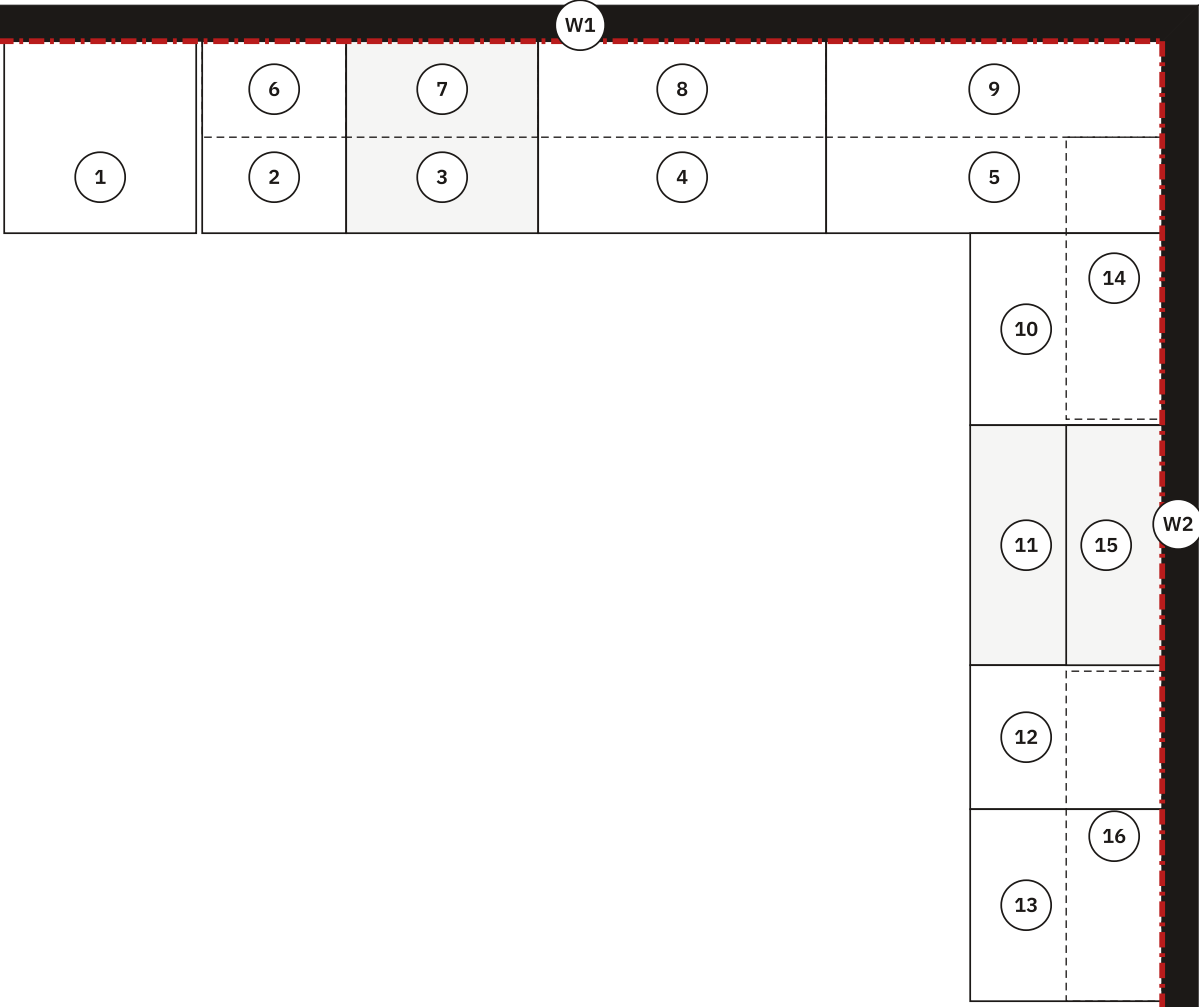

BLOCKING SCHEDULE · SOLID 2× BLOCKING, BY OTHERS, FLUSH WITH THE STUDS

WALL 1 · 1, 2, 3, 4, 5, 6, 7, 8, 9

- 30" A.F.F. · tall cabinet mid nailer
- 32 1/2" A.F.F. · base cabinet back stretcher
- 56" A.F.F. · wall cabinet lower nailer
- 88" A.F.F. · wall cabinet upper nailer
- no outlets, switches or fixtures recorded on this wall

WALL 2 · 10, 11, 12, 13, 14, 15, 16

- 32 1/2" A.F.F. · base cabinet back stretcher
- 56" A.F.F. · wall cabinet lower nailer
- 88" A.F.F. · wall cabinet upper nailer
- no outlets, switches or fixtures recorded on this wall

Blocking runs the full length of each cabinet run, centred on the height given.
Base cabinets are screwed to the floor and to the wall through the top stretcher.
Under-cabinet light wiring, if any, to exit the wall 1/2 in. above the wall cabinet bottom.
Outlets in a splash land at 42 in. A.F.F. to centre unless the elevation says otherwise.


1

Z-1.03

BLOCKING PLAN · KITCHEN

SCALE: 1/2" = 1'-0"

Ridgeline Cabinet Co. 12 Example Road, Anytown 555-0187 CABINETRY SHOP DRAWINGS	PROJECT 24-125	SHEET TITLE KITCHEN BLOCKING PLAN	REVISIONS <table><tr><th>REV</th><th>DATE</th><th>DESCRIPTION</th><th>BY</th></tr><tr><td>Δ1</td><td>Oct 20, 2026</td><td>ISSUED FOR CONSTRUCTION</td><td>RCC</td></tr></table>	REV	DATE	DESCRIPTION	BY	Δ1	Oct 20, 2026	ISSUED FOR CONSTRUCTION	RCC	SHEET Z-1.03 8 OF 21 FOR CONSTRUCTION
	REV	DATE	DESCRIPTION	BY								
	Δ1	Oct 20, 2026	ISSUED FOR CONSTRUCTION	RCC								
	CLIENT Brandt kitchen remodel	DRAWN BY Ridgeline Cabinet Co. DATE Oct 20, 2026	CHECKED BY Ridgeline Cabinet Co. SCALE 1/2" = 1'-0"	 SAMPLE								

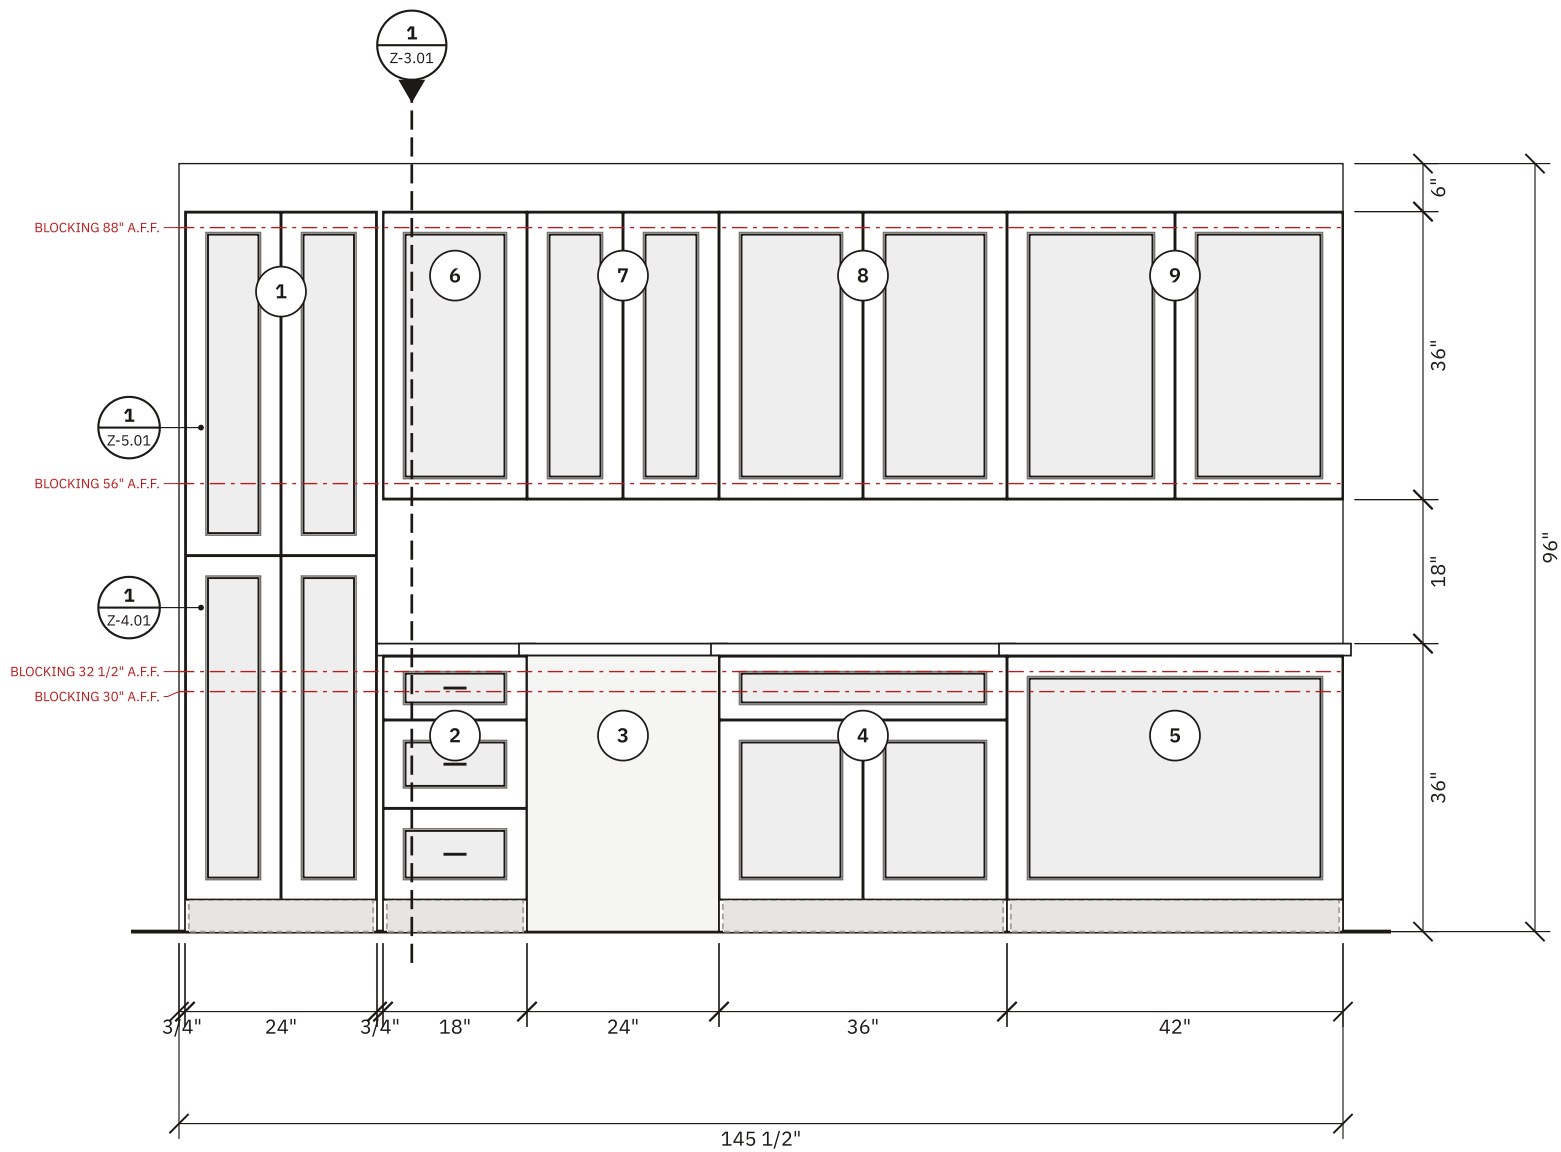

KEY PLAN

Dimensions in inches, to the cabinet box.
Reveals 1/8 in. between fronts, consistent across elevations.
Counter shown for reference; by others.
Blocking in red, by others, dimensioned A.F.F.
Appliance openings per the maker's specification.
Doors and drawer fronts per Z-5.01.
Internal views per Z-4.01, Z-4.02.

ELEVATION • KITCHEN • WALL 1

Looking at wall 1 • doors and drawer fronts as Ridgeline Shaker • SCALE 1/2" = 1'-0" AT 11 × 17

Ridgeline Cabinet Co.

12 Example Road, Anytown
555-0187

CABINETRY SHOP DRAWINGS

PROJECT

24-125

CLIENT

Brandt kitchen remodel

SHEET TITLE

KITCHEN, WALL 1 ELEVATION

DRAWN BY

Ridgeline Cabinet Co.

DATE

Oct 20, 2026

CHECKED BY

Ridgeline Cabinet Co.

SCALE

1/2" = 1'-0"

REVISIONS

REV	DATE	DESCRIPTION	BY
Δ1	Oct 20, 2026	ISSUED FOR CONSTRUCTION	RCC

SHEET


Z-2.01

9 OF 21

FOR CONSTRUCTION



SAMPLE

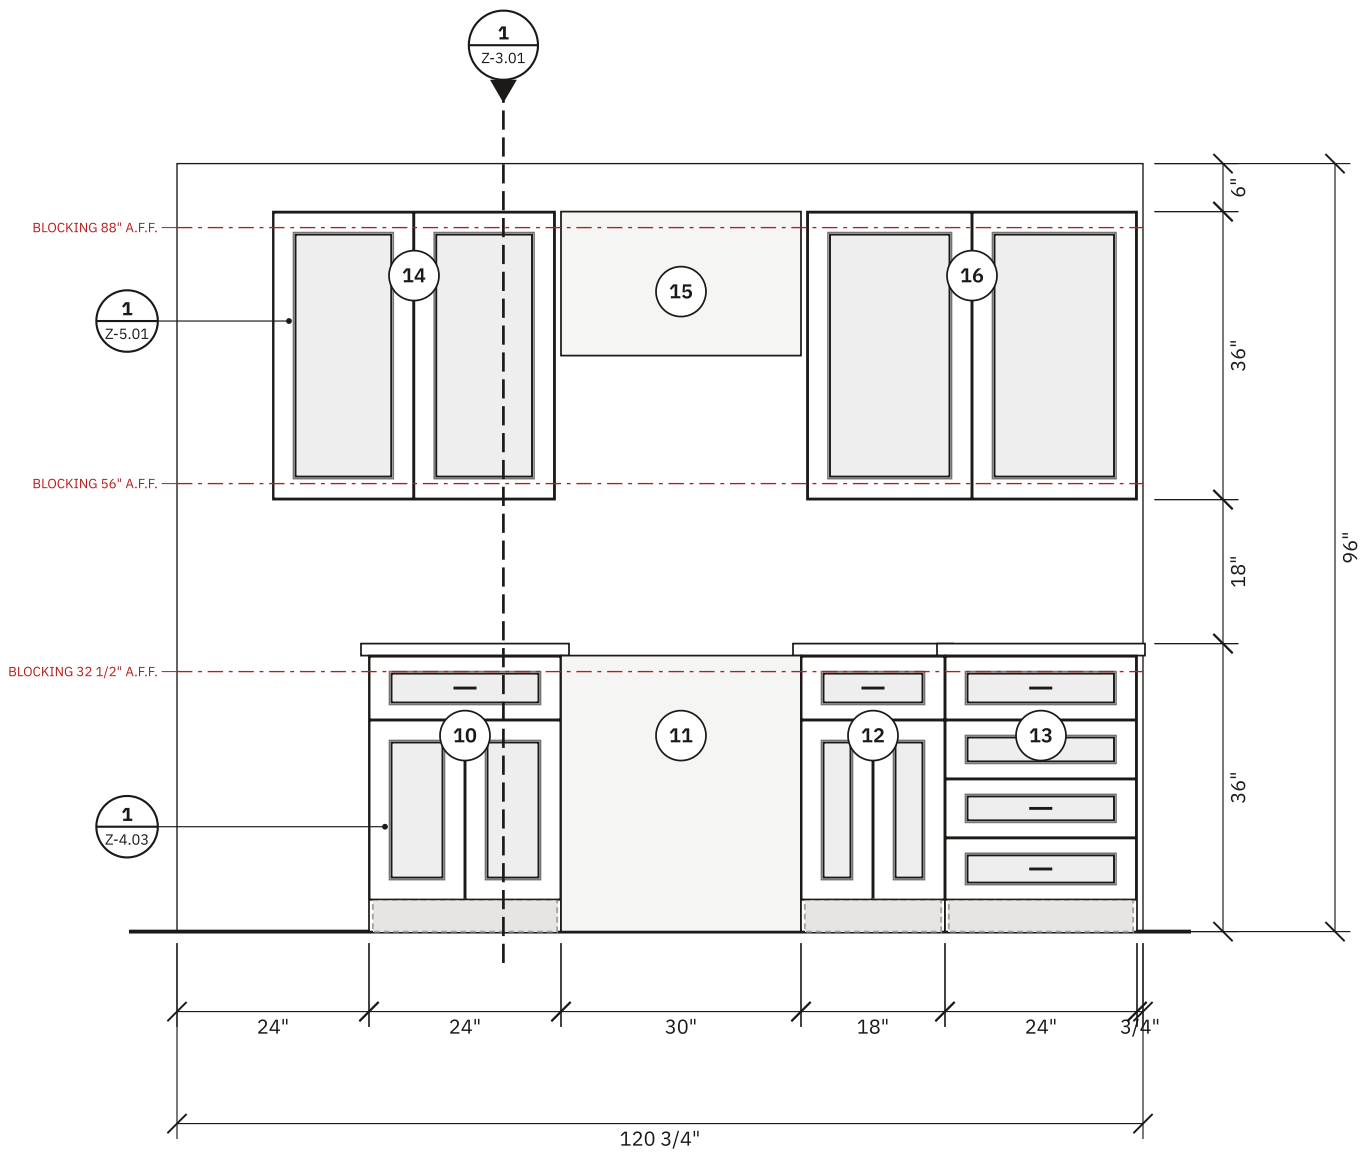

KEY PLAN

Dimensions in inches, to the cabinet box.
Reveals 1/8 in. between fronts, consistent across elevations.
Counter shown for reference; by others.
Blocking in red, by others, dimensioned A.F.F.
Appliance openings per the maker's specification.
Doors and drawer fronts per Z-5.01.
Internal views per Z-4.03, Z-4.04.

ELEVATION • KITCHEN • WALL 2

Looking at wall 2 • doors and drawer fronts as Ridgeline Shaker • SCALE 1/2" = 1'-0" AT 11 × 17

Ridgeline Cabinet Co.

12 Example Road, Anytown
555-0187

CABINETRY SHOP DRAWINGS

PROJECT

24-125

CLIENT

Brandt kitchen remodel

SHEET TITLE

KITCHEN, WALL 2 ELEVATION

DRAWN BY

Ridgeline Cabinet Co.

DATE

Oct 20, 2026

CHECKED BY

Ridgeline Cabinet Co.

SCALE

1/2" = 1'-0"

REVISIONS

REV	DATE	DESCRIPTION	BY
Δ1	Oct 20, 2026	ISSUED FOR CONSTRUCTION	RCC

SHEET

Z-2.02


10 OF 21

FOR CONSTRUCTION



SAMPLE


1 / Z-3.01 · SECTION THROUGH A BASE CABINET · 1-1/2" = 1'-0"

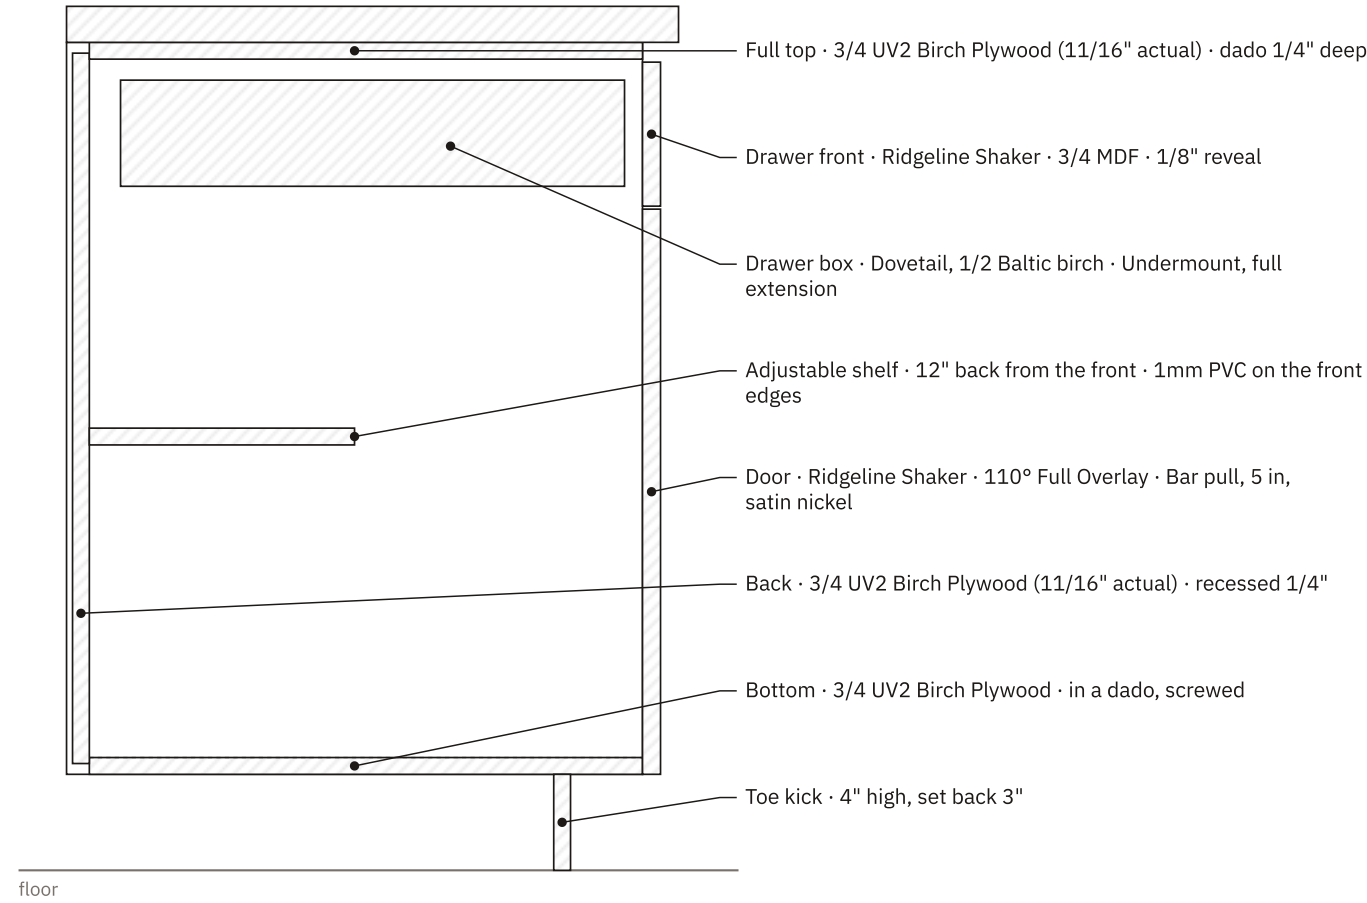

Frameless · a base cabinet 34 1/2" high, 24" deep, cut through from the side

Cut through the toe, the box and the counter. Every thickness and setback is a rule on the Rules page; the counter is by others.

2 / Z-3.01 · SECTION THROUGH A WALL CABINET · 1-1/2" = 1'-0"

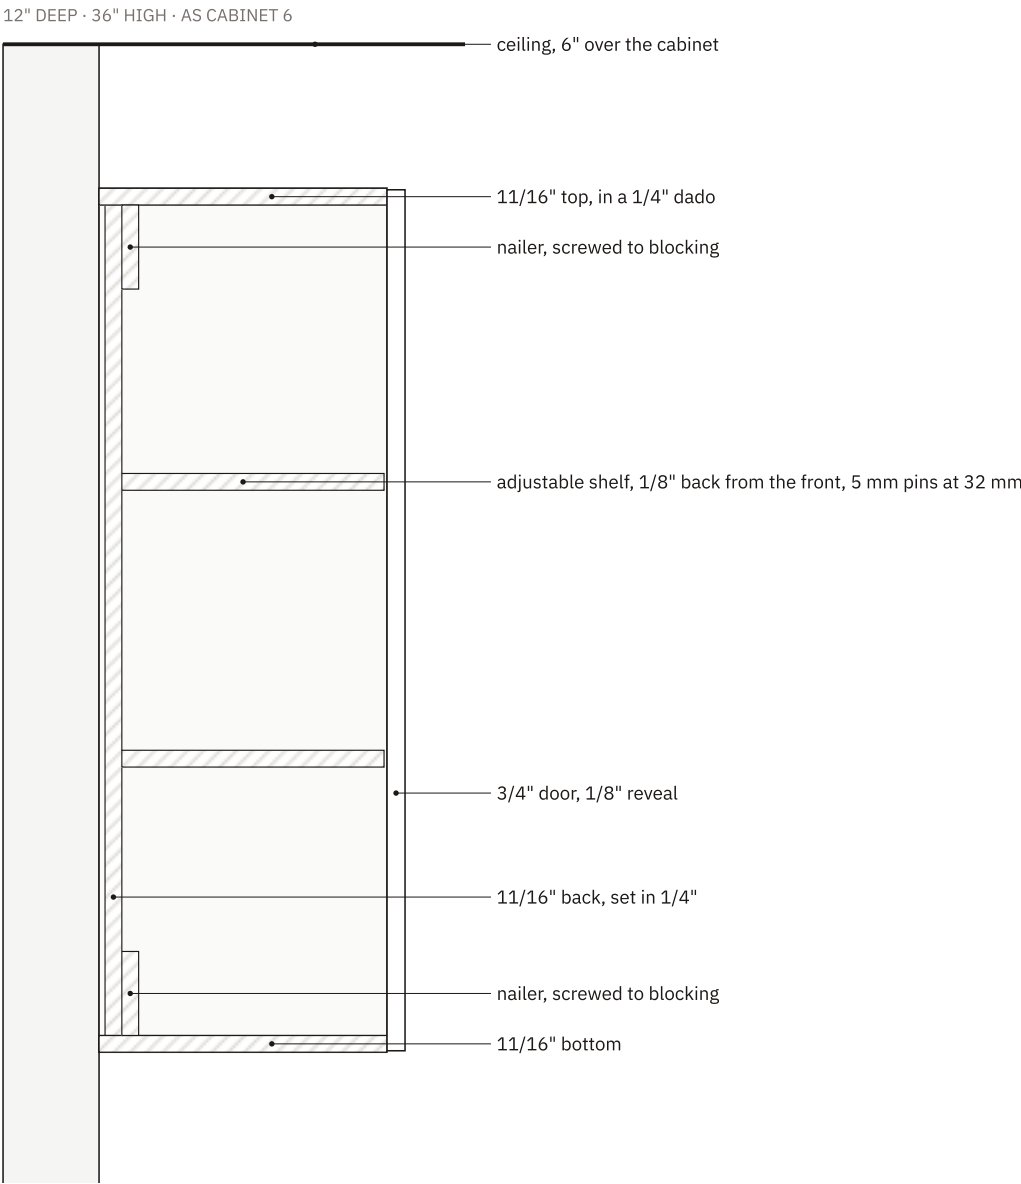

The wall cabinet hangs on screws through its nailers into blocking at the heights on the blocking plan. No crown: 6" open to the ceiling.

Ridgeline Cabinet Co.

12 Example Road, Anytown
555-0187

CABINETRY SHOP DRAWINGS

PROJECT

24-125

CLIENT

Brandt kitchen remodel

SHEET TITLE

TYPICAL SECTIONS

DRAWN BY

Ridgeline Cabinet Co.

DATE

Oct 20, 2026

CHECKED BY

Ridgeline Cabinet Co.

SCALE

1-1/2" = 1'-0"

REVISIONS

REV	DATE	DESCRIPTION	BY
Δ1	Oct 20, 2026	ISSUED FOR CONSTRUCTION	RCC

SHEET

Z-3.01

11 OF 21

FOR CONSTRUCTION





SAMPLE

1

PANTRY

2-4.01

24" W × 90" H × 24" D · QTY 1
Tall · Frameless · Ridgeline Shaker

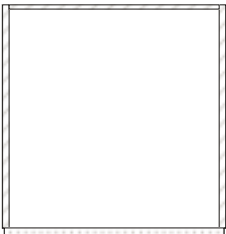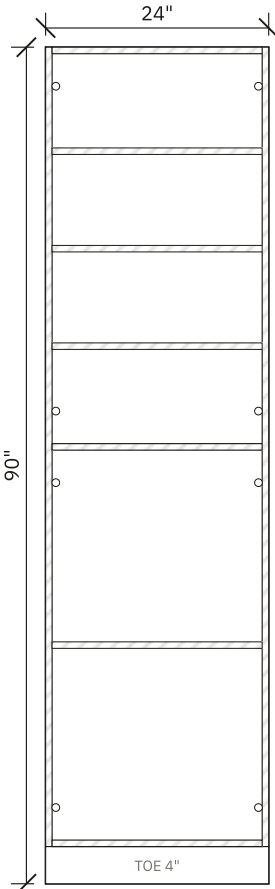



FRONTS: 2 × door 11 13/16" × 42 13/16";
2 × door 11 13/16" × 42 15/16"
HARDWARE: LG-01 ×4, H-01 ×12, P-01 ×4, SP-01 ×16

2

3 DRAWER BASE

2-4.01

18" W × 34 1/2" H × 24" D · QTY 1
Base · Frameless · Ridgeline Shaker

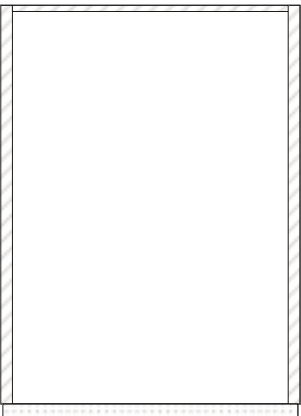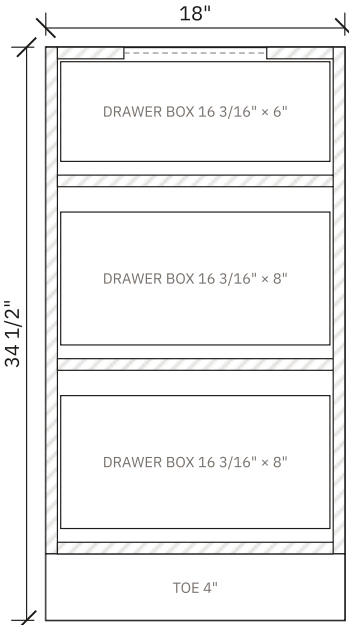



FRONTS: 1 × drawer front 17 7/8" × 7 7/8";
1 × drawer front 17 7/8" × 10 15/16";
1 × drawer front 17 7/8" × 11 5/16"
HARDWARE: LG-01 ×4, DS-01 ×3, P-01 ×3

4

SINK BASE

2-4.01

36" W × 34 1/2" H × 24" D · QTY 1
Base · Frameless · Ridgeline Shaker

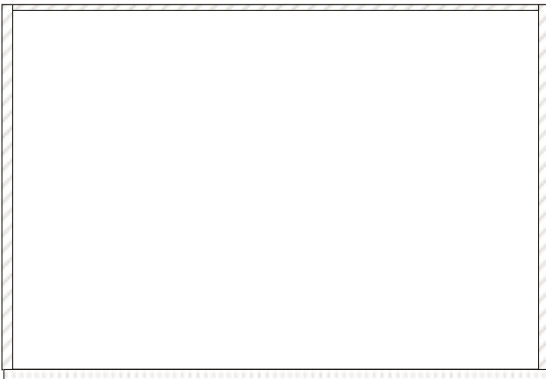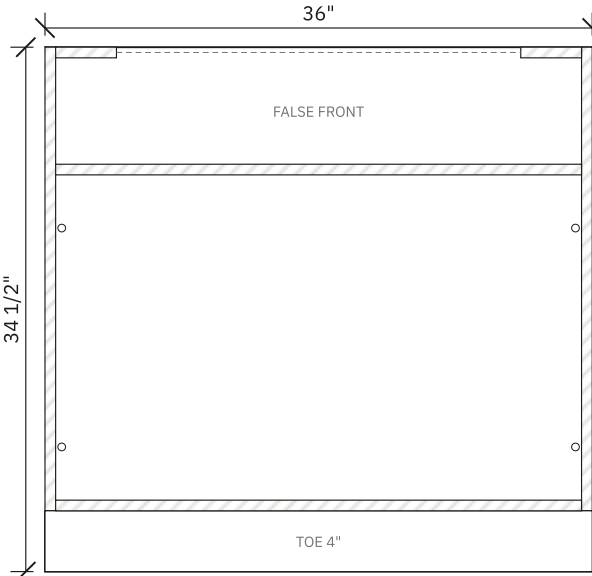



FRONTS: 1 × false front 35 7/8" × 7 7/8";
2 × door 17 7/8" × 22 3/8"
HARDWARE: LG-01 ×4, FC-01 ×2, H-01 ×4, P-01 ×2

5

BLIND CORNER BASE

2-4.01

42" W × 34 1/2" H × 24" D · QTY 1 · HINGE LEFT
Base · Frameless · Ridgeline Shaker

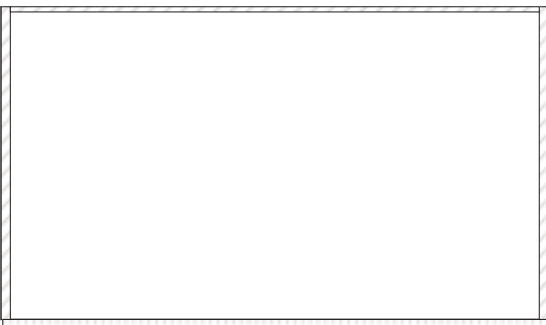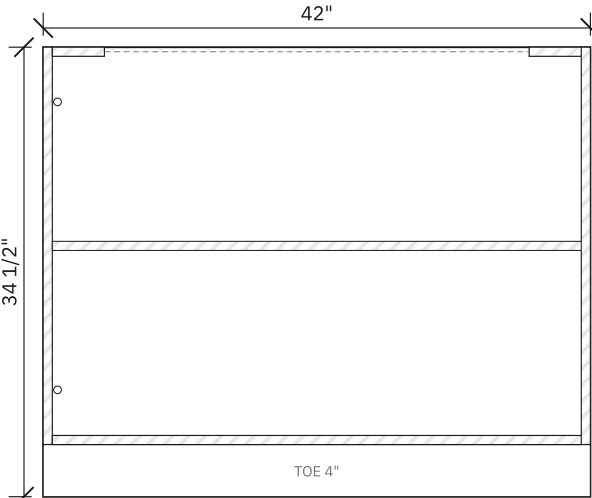

FRONTS: 1 × door 41 7/8" × 30 3/8"
HARDWARE: LG-01 ×4, H-01 ×2, P-01 ×1, SP-01 ×4

1

CABINET DETAILS, DOORS AND DRAWER FRONTS REMOVED

2-4.01

SCALE: AS NOTED

Ridgeline Cabinet Co.

12 Example Road, Anytown
555-0187

CABINETRY SHOP DRAWINGS

PROJECT

24-125

CLIENT

Brandt kitchen remodel

SHEET TITLE

CABINET DETAILS, 1 OF 4

DRAWN BY

Ridgeline Cabinet Co.

DATE

Oct 20, 2026

CHECKED BY

Ridgeline Cabinet Co.

SCALE

AS NOTED

REVISIONS

REV	DATE	DESCRIPTION	BY
Δ1	Oct 20, 2026	ISSUED FOR CONSTRUCTION	RCC

SHEET

Z-4.01

12 OF 21



FOR CONSTRUCTION



SAMPLE

6 SINGLE DOOR WALL

18" W × 36" H × 12" D · QTY 1 · HINGE LEFT
Wall · Frameless · Ridgeline Shaker

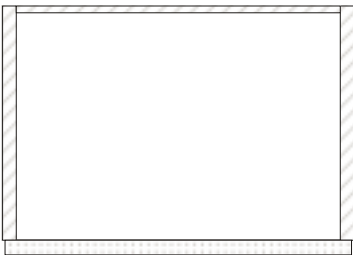
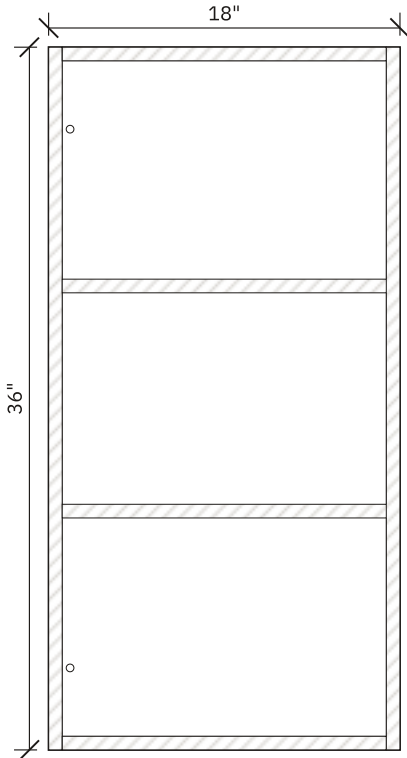


FRONTS: 1 × door 17 7/8" × 35 3/4"
HARDWARE: H-01 ×2, P-01 ×1, SP-01 ×8

1
Z-4.02

7 PAIR DOOR WALL

24" W × 36" H × 12" D · QTY 1
Wall · Frameless · Ridgeline Shaker

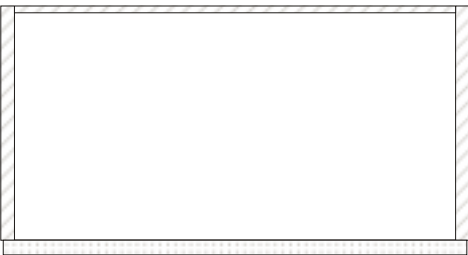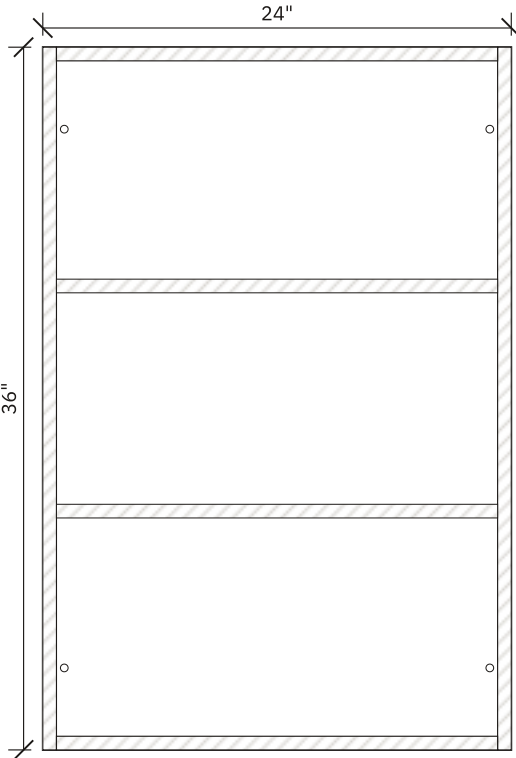


FRONTS: 2 × door 11 7/8" × 35 3/4"
HARDWARE: H-01 ×4, P-01 ×2, SP-01 ×8

2
Z-4.02

8 PAIR DOOR WALL

36" W × 36" H × 12" D · QTY 1
Wall · Frameless · Ridgeline Shaker


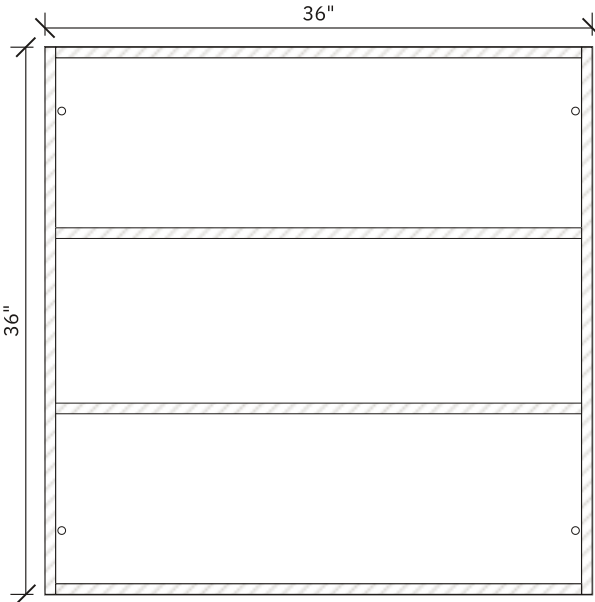


FRONTS: 2 × door 17 7/8" × 35 3/4"
HARDWARE: H-01 ×4, P-01 ×2, SP-01 ×8

3
Z-4.02

9 PAIR DOOR WALL

42" W × 36" H × 12" D · QTY 1
Wall · Frameless · Ridgeline Shaker

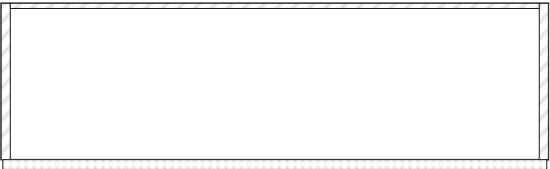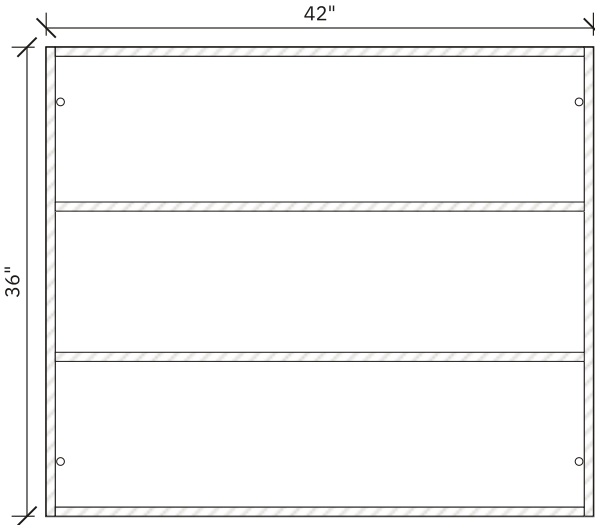

FRONTS: 2 × door 20 7/8" × 35 3/4"
HARDWARE: H-01 ×4, P-01 ×2, SP-01 ×8

4
Z-4.02

1
Z-4.02

CABINET DETAILS, DOORS AND DRAWER FRONTS REMOVED

SCALE: AS NOTED

Ridgeline Cabinet Co.

12 Example Road, Anytown
555-0187

CABINETRY SHOP DRAWINGS

PROJECT

24-125

CLIENT

Brandt kitchen remodel

SHEET TITLE

CABINET DETAILS, 2 OF 4

DRAWN BY

Ridgeline Cabinet Co.

DATE

Oct 20, 2026

CHECKED BY

Ridgeline Cabinet Co.

SCALE

AS NOTED

REVISIONS

REV	DATE	DESCRIPTION	BY
Δ1	Oct 20, 2026	ISSUED FOR CONSTRUCTION	RCC

SHEET

Z-4.02

13 OF 21



FOR CONSTRUCTION



SAMPLE

10 DRAWER OVER DOORS



24" W × 34 1/2" H × 24" D · QTY 1
Base · Frameless · Ridgeline Shaker

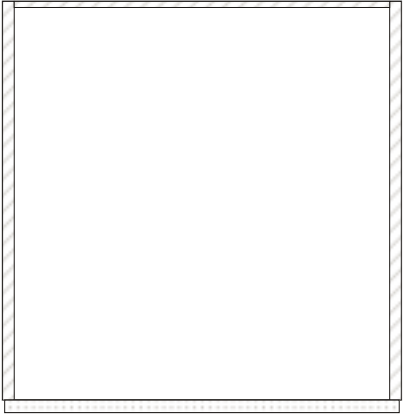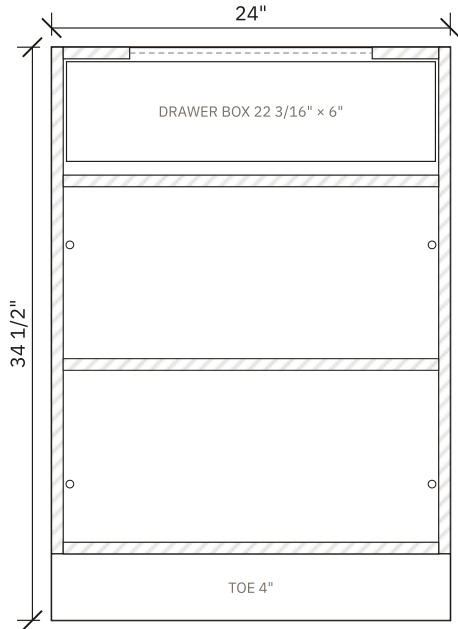

FRONTS: 1 × drawer front 23 7/8" × 7 7/8";
2 × door 11 7/8" × 22 3/8"
HARDWARE: LG-01 ×4, DS-01 ×1, P-01 ×3, H-01 ×4,
SP-01 ×4

12 DRAWER OVER DOORS



18" W × 34 1/2" H × 24" D · QTY 1
Base · Frameless · Ridgeline Shaker

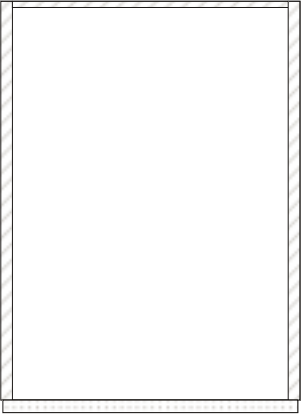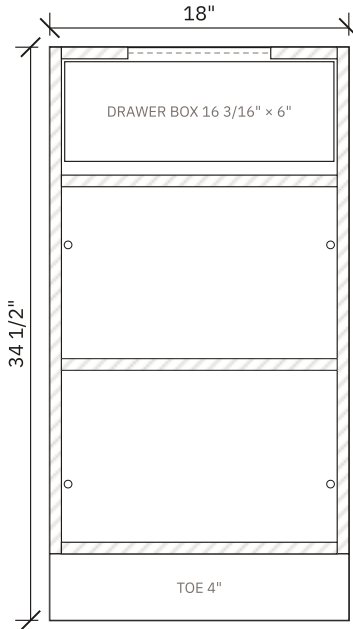

FRONTS: 1 × drawer front 17 7/8" × 7 7/8";
2 × door 8 7/8" × 22 3/8"
HARDWARE: LG-01 ×4, DS-01 ×1, P-01 ×3, H-01 ×4,
SP-01 ×4

13 4 DRAWER BASE


24" W × 34 1/2" H × 24" D · QTY 1
Base · Frameless · Ridgeline Shaker

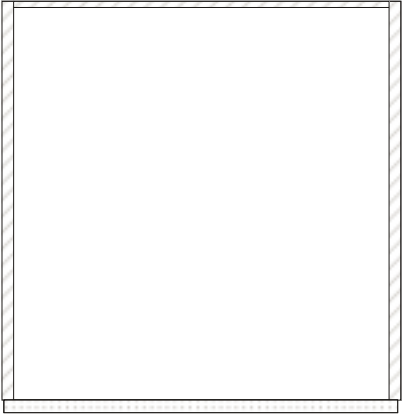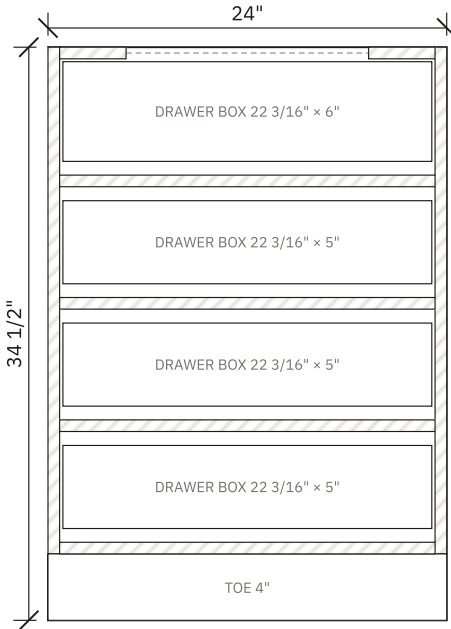

FRONTS: 1 × drawer front 23 13/16" × 7 7/8";
2 × drawer front 23 13/16" × 7 1/4";
1 × drawer front 23 13/16" × 7 5/8"
HARDWARE: LG-01 ×4, DS-01 ×4, P-01 ×4

14 PAIR DOOR WALL

35 1/4" W × 36" H × 12" D · QTY 1
Wall · Frameless · Ridgeline Shaker

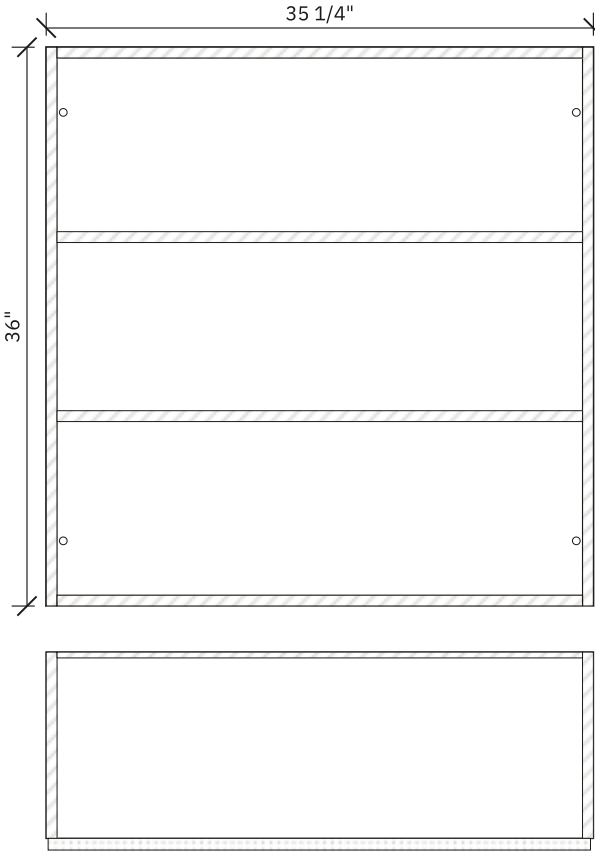

FRONTS: 2 × door 17 1/2" × 35 3/4"
HARDWARE: H-01 ×4, P-01 ×2, SP-01 ×8

1 CABINET DETAILS, DOORS AND DRAWER FRONTS REMOVED

SCALE: AS NOTED

Ridgeline Cabinet Co.

12 Example Road, Anytown
555-0187

CABINETRY SHOP DRAWINGS

PROJECT

24-125

CLIENT

Brandt kitchen remodel

SHEET TITLE

CABINET DETAILS, 3 OF 4

DRAWN BY

Ridgeline Cabinet Co.

DATE

Oct 20, 2026

CHECKED BY

Ridgeline Cabinet Co.

SCALE

AS NOTED

REVISIONS

REV	DATE	DESCRIPTION	BY
Δ1	Oct 20, 2026	ISSUED FOR CONSTRUCTION	RCC

SHEET

Z-4.03

14 OF 21

FOR CONSTRUCTION



SAMPLE


16

PAIR DOOR WALL

41 1/4" W × 36" H × 12" D · QTY 1
Wall · Frameless · Ridgeline Shaker

1

Z-4.04

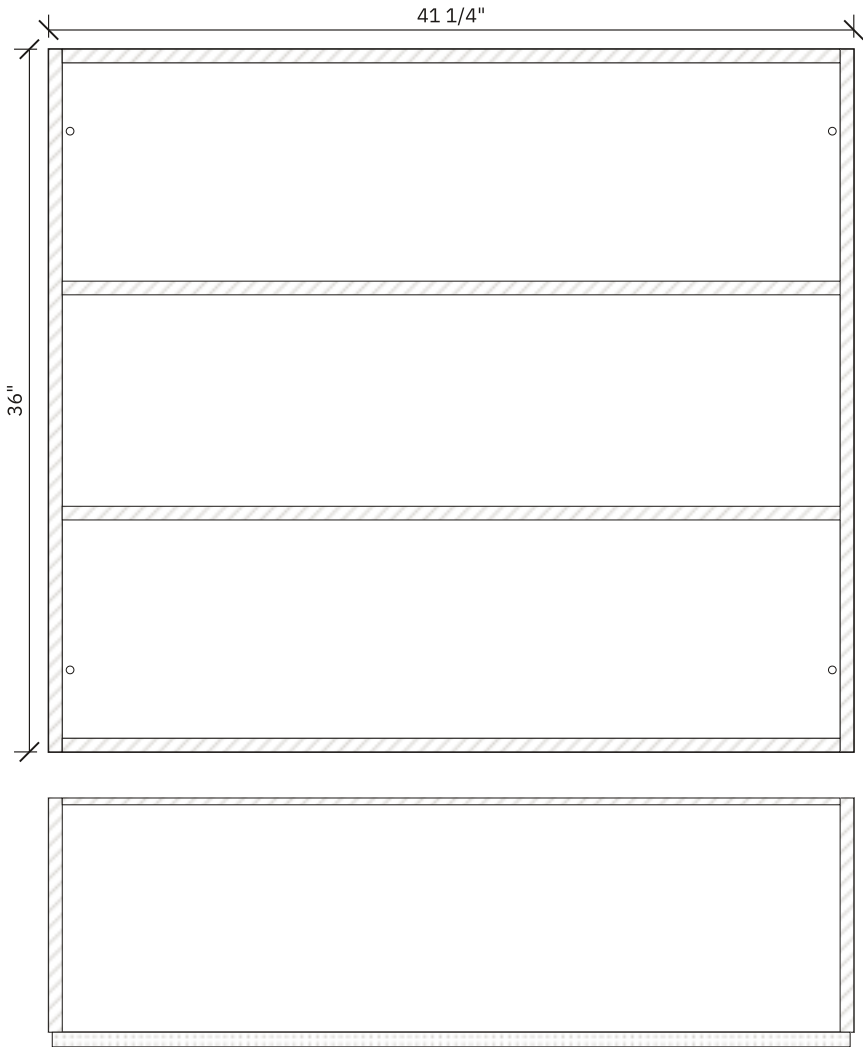

FRONTS: 2 × door 20 7/16" × 35 3/4"
HARDWARE: H-01 ×4, P-01 ×2, SP-01 ×8

1

Z-4.04

CABINET DETAILS, DOORS AND DRAWER FRONTS REMOVED

SCALE: AS NOTED

Ridgeline Cabinet Co.

12 Example Road, Anytown
555-0187

CABINETRY SHOP DRAWINGS

PROJECT

24-125

CLIENT

Brandt kitchen remodel

SHEET TITLE

CABINET DETAILS, 4 OF 4

DRAWN BY

Ridgeline Cabinet Co.

DATE

Oct 20, 2026

CHECKED BY

Ridgeline Cabinet Co.

SCALE

AS NOTED

REVISIONS

REV	DATE	DESCRIPTION	BY
Δ1	Oct 20, 2026	ISSUED FOR CONSTRUCTION	RCC

SHEET


Z-4.04

15 OF 21


FOR CONSTRUCTION



SAMPLE

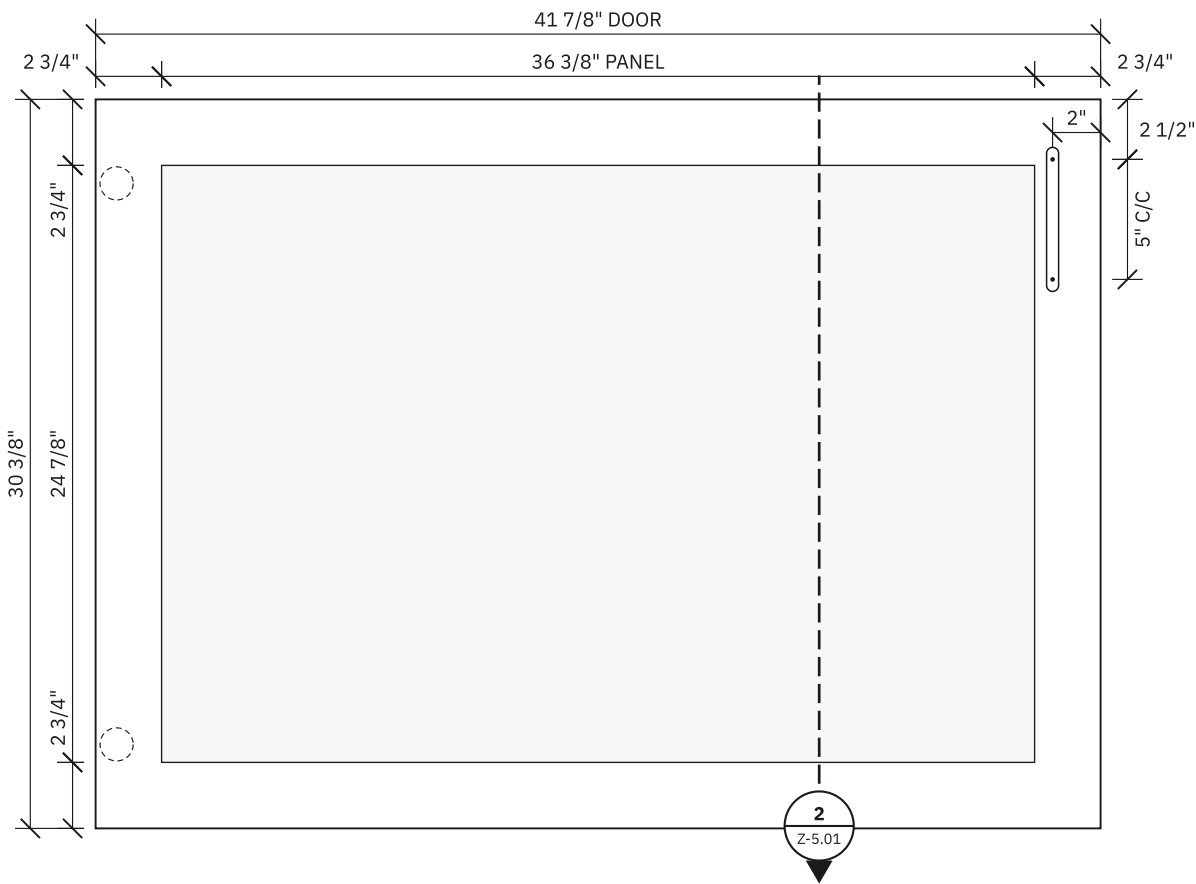

RIDGELINE SHAKER: ROUTED, ONE PIECE, FLAT PANEL · 3/4" DOOR MATERIAL PER THE FINISH SCHEDULE · FLUSH OVERLAY, 1/8" REVEAL
PULL: BAR PULL, 5 IN, SATIN NICKEL, 5" CENTRES · LOCATED AS SHOWN, DRILLED AT INSTALL

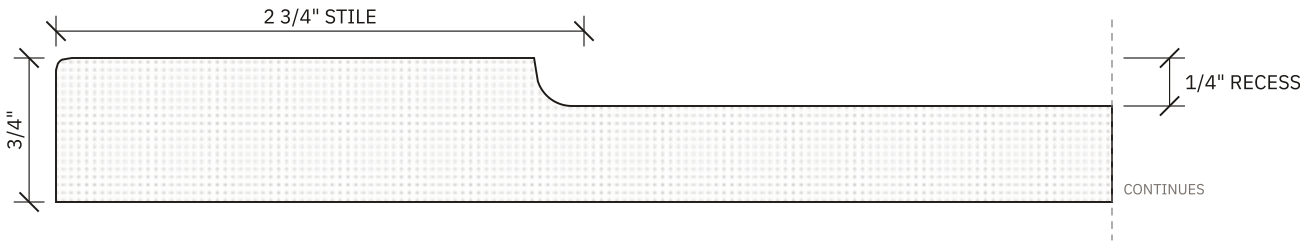

ONE PIECE: NO JOINT, NO PANEL GROOVE. THE PANEL FIELD IS ROUTED 1/4" DEEP; THE BACK IS FLAT.
INSIDE PROFILE SHAKER, SMALL COVE, CUT AS SHOWN; EDGES EASED 1/16".

DRAWER FRONTS: THE SAME STYLE; FRONTS UNDER 8" TAKE 2 1/8" RAILS.

1
Z-5.01

DOOR STYLE RIDGELINE SHAKER, FRONT

SCALE: 1-1/2" = 1'-0"

2
Z-5.01

SECTION THROUGH STILE AND PANEL, FULL SIZE

SCALE: 12" = 1'-0"

Ridgeline Cabinet Co.

12 Example Road, Anytown
555-0187

CABINETRY SHOP DRAWINGS

PROJECT

24-125

CLIENT

Brandt kitchen remodel

SHEET TITLE

DOOR AND DRAWER FRONT DETAILS

DRAWN BY

Ridgeline Cabinet Co.

DATE

Oct 20, 2026

CHECKED BY

Ridgeline Cabinet Co.

SCALE

AS NOTED

REVISIONS

REV	DATE	DESCRIPTION	BY
Δ1	Oct 20, 2026	ISSUED FOR CONSTRUCTION	RCC

SHEET

Z-5.01

16 OF 21

FOR CONSTRUCTION



SAMPLE

CABINET SCHEDULE

TAG	CABINET	ROOM, WALL	WIDTH	HEIGHT	DEPTH	INSIDE	FRONTS	HINGE	DOOR STYLE	FINISHED ENDS	DETAIL	NOTES
1	Pantry	Kitchen, wall 1	24"	90"	24"	pair of doors, 3 shelves over pair of doors, 1 shelf	4 doors, 4 shelves	pair	Ridgeline Shaker	both ends finished	1/Z-4.01	
2	3 Drawer Base	Kitchen, wall 1	18"	34 1/2"	24"	drawer over drawer over drawer	3 drawers	—	Ridgeline Shaker	—	2/Z-4.01	
4	Sink Base	Kitchen, wall 1	36"	34 1/2"	24"	false front over pair of doors	2 doors	pair	Ridgeline Shaker	—	3/Z-4.01	
5	Blind Corner Base	Kitchen, wall 1	42"	34 1/2"	24"	single door, 1 shelf	1 door, 1 shelf	left	Ridgeline Shaker	—	4/Z-4.01	
6	Single Door Wall	Kitchen, wall 1	18"	36"	12"	single door, 2 shelves	1 door, 2 shelves	left	Ridgeline Shaker	—	1/Z-4.02	
7	Pair Door Wall	Kitchen, wall 1	24"	36"	12"	pair of doors, 2 shelves	2 doors, 2 shelves	pair	Ridgeline Shaker	—	2/Z-4.02	
8	Pair Door Wall	Kitchen, wall 1	36"	36"	12"	pair of doors, 2 shelves	2 doors, 2 shelves	pair	Ridgeline Shaker	—	3/Z-4.02	
9	Pair Door Wall	Kitchen, wall 1	42"	36"	12"	pair of doors, 2 shelves	2 doors, 2 shelves	pair	Ridgeline Shaker	—	4/Z-4.02	
10	Drawer over Doors	Kitchen, wall 2	24"	34 1/2"	24"	drawer over pair of doors, 1 shelf	2 doors, 1 drawer, 1 shelf	pair	Ridgeline Shaker	—	1/Z-4.03	
12	Drawer over Doors	Kitchen, wall 2	18"	34 1/2"	24"	drawer over pair of doors, 1 shelf	2 doors, 1 drawer, 1 shelf	pair	Ridgeline Shaker	—	2/Z-4.03	
13	4 Drawer Base	Kitchen, wall 2	24"	34 1/2"	24"	drawer over drawer over drawer over drawer	4 drawers	—	Ridgeline Shaker	right end finished	3/Z-4.03	
14	Pair Door Wall	Kitchen, wall 2	35 1/4"	36"	12"	pair of doors, 2 shelves	2 doors, 2 shelves	pair	Ridgeline Shaker	right end finished	4/Z-4.03	
16	Pair Door Wall	Kitchen, wall 2	41 1/4"	36"	12"	pair of doors, 2 shelves	2 doors, 2 shelves	pair	Ridgeline Shaker	both ends finished	1/Z-4.04	

Sizes are the cabinet box, not the counter or the crown, in W × H × D. Keynotes match the floor plans and elevations. Hinge side as seen from the room. Detail as number/sheet. Appliances (3, 11, 15) are by others, on the appliance schedule, Z-6.03.

Ridgeline Cabinet Co.

12 Example Road, Anytown
555-0187

CABINETRY SHOP DRAWINGS

PROJECT

24-125

CLIENT

Brandt kitchen remodel

SHEET TITLE

CABINET SCHEDULE

DRAWN BY

Ridgeline Cabinet Co.

DATE

Oct 20, 2026

CHECKED BY

Ridgeline Cabinet Co.

SCALE

NONE

REVISIONS

REV	DATE	DESCRIPTION	BY
Δ1	Oct 20, 2026	ISSUED FOR CONSTRUCTION	RCC

SHEET

Z-6.01

17 OF 21

FOR CONSTRUCTION



SAMPLE

DOOR AND DRAWER FRONT SCHEDULE

TAG	ROOM	FRONT	QTY	WIDTH	HEIGHT	HINGE	STYLE
1	Kitchen	Door	2	11 13/16"	42 13/16"	pair	Ridgeline Shaker
1	Kitchen	Door	2	11 13/16"	42 15/16"	pair	Ridgeline Shaker
2	Kitchen	Drawer front	1	17 7/8"	7 7/8"	—	Ridgeline Shaker
2	Kitchen	Drawer front	1	17 7/8"	10 15/16"	—	Ridgeline Shaker
2	Kitchen	Drawer front	1	17 7/8"	11 5/16"	—	Ridgeline Shaker
4	Kitchen	False front	1	35 7/8"	7 7/8"	—	Ridgeline Shaker
4	Kitchen	Door	2	17 7/8"	22 3/8"	pair	Ridgeline Shaker
5	Kitchen	Door	1	41 7/8"	30 3/8"	left	Ridgeline Shaker
6	Kitchen	Door	1	17 7/8"	35 3/4"	left	Ridgeline Shaker
7	Kitchen	Door	2	11 7/8"	35 3/4"	pair	Ridgeline Shaker
8	Kitchen	Door	2	17 7/8"	35 3/4"	pair	Ridgeline Shaker
9	Kitchen	Door	2	20 7/8"	35 3/4"	pair	Ridgeline Shaker
10	Kitchen	Drawer front	1	23 7/8"	7 7/8"	—	Ridgeline Shaker
10	Kitchen	Door	2	11 7/8"	22 3/8"	pair	Ridgeline Shaker
12	Kitchen	Drawer front	1	17 7/8"	7 7/8"	—	Ridgeline Shaker
12	Kitchen	Door	2	8 7/8"	22 3/8"	pair	Ridgeline Shaker
13	Kitchen	Drawer front	1	23 13/16"	7 7/8"	—	Ridgeline Shaker
13	Kitchen	Drawer front	1	23 13/16"	7 1/4"	—	Ridgeline Shaker
13	Kitchen	Drawer front	1	23 13/16"	7 1/4"	—	Ridgeline Shaker
13	Kitchen	Drawer front	1	23 13/16"	7 5/8"	—	Ridgeline Shaker
14	Kitchen	Door	2	17 1/2"	35 3/4"	pair	Ridgeline Shaker
16	Kitchen	Door	2	20 7/16"	35 3/4"	pair	Ridgeline Shaker

Sizes are the finished front, reveals already taken off. Hinge side is seen from the room.

Ridgeline Cabinet Co.

12 Example Road, Anytown
555-0187

CABINETRY SHOP DRAWINGS

PROJECT

24-125

CLIENT

Brandt kitchen remodel

SHEET TITLE

DOOR AND DRAWER FRONT SCHEDULE

DRAWN BY

Ridgeline Cabinet Co.

DATE

Oct 20, 2026

CHECKED BY

Ridgeline Cabinet Co.

SCALE

NONE

REVISIONS

REV	DATE	DESCRIPTION	BY
Δ1	Oct 20, 2026	ISSUED FOR CONSTRUCTION	RCC

SHEET

Z-6.02

18 OF 21

FOR CONSTRUCTION



SAMPLE

APPLIANCES AND FIXTURES · BY OTHERS · SPACES AS DRAWN

TAG	WHAT	ROOM, WALL	SPACE OR CABINET W × H × D	MAKE AND MODEL	OPENING
3	Dishwasher	Kitchen, wall 1	24" × 34 1/2" × 24"	to be confirmed by the client	24" wide space, verify with the maker's cut sheet
4	Sink, in the Sink Base	Kitchen, wall 1	36" × 34 1/2" × 24"	to be confirmed by the client	in the cabinet, under the counter
11	Range, 30 in	Kitchen, wall 2	30" × 34 1/2" × 24"	to be confirmed by the client	30" wide space, verify with the maker's cut sheet
15	Range hood, 30 in	Kitchen, wall 2	30" × 18" × 12"	to be confirmed by the client	30" wide space, verify with the maker's cut sheet

The shop builds to the maker's published cut sheet for each model. A model not named here before approval is built to the space shown; a change of model after that is a revision. Sink cut-outs are made by the countertop fabricator from the sink template.

Ridgeline Cabinet Co.

12 Example Road, Anytown
555-0187

CABINETRY SHOP DRAWINGS

PROJECT

24-125

CLIENT

Brandt kitchen remodel

SHEET TITLE

APPLIANCES AND FIXTURES

DRAWN BY

Ridgeline Cabinet Co.

DATE

Oct 20, 2026

CHECKED BY

Ridgeline Cabinet Co.

SCALE

NONE

REVISIONS

REV	DATE	DESCRIPTION	BY
Δ1	Oct 20, 2026	ISSUED FOR CONSTRUCTION	RCC

SHEET

Z-6.03


19 OF 21




SAMPLE

FOR CONSTRUCTION


SELECTIONS

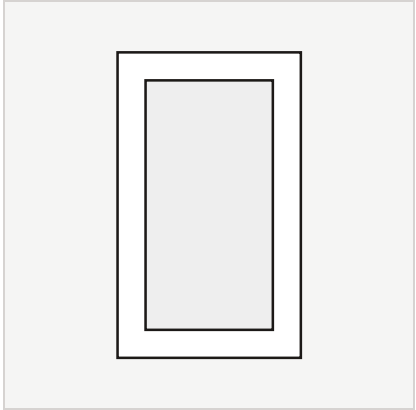


DOOR STYLE
Ridgeline Shaker
Routed, one piece, flat panel · 2 3/4" stiles and rails · 3/4" thick · Made here on the router: a 1/4 in pocket and a small cove round the panel.

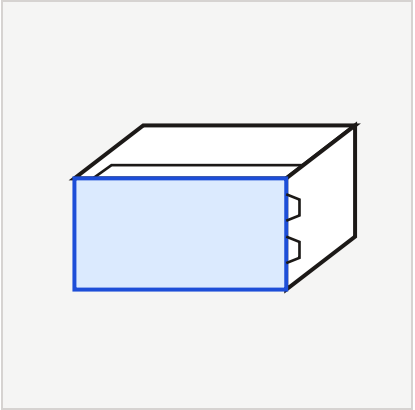


DRAWER BOXES
Dovetail, 1/2 Baltic birch
CNC dovetail

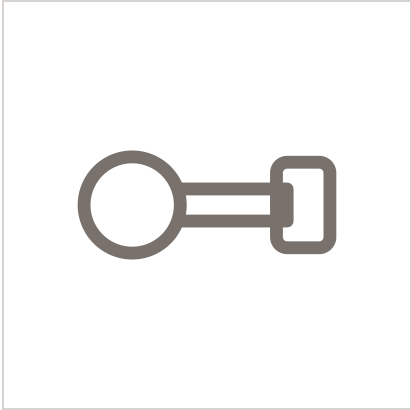

HINGES
110° Full Overlay
cup 35 mm, 5 mm from the edge, 110°

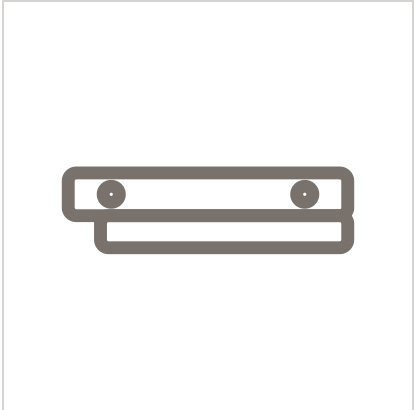

DRAWER SLIDES
Undermount, full extension
undermount, 5 mm each side, outside the box, 14 mm under

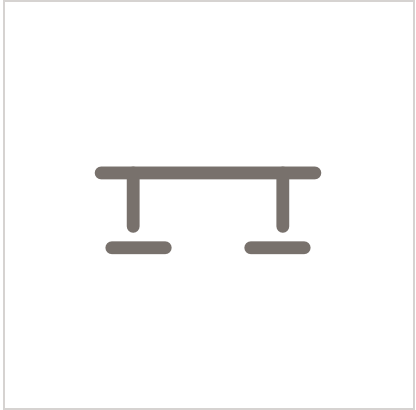

PULLS
Bar pull, 5 in, satin nickel
5" centres

HOW IT IS BUILT

1. Frameless, full-access boxes in 3/4 UV2 Birch Plywood, every exposed edge banded with 1mm PVC.
2. Tops and bottoms sit in 1/4" dados in the ends and are screwed through; the box is square before it leaves the bench.
3. Backs in 3/4 UV2 Birch Plywood, captured in a dado and recessed 1/4", so the cabinet hangs tight to the wall.
4. Base cabinets 34 1/2" high with a 4" toe kick set back 3"; a full top under the counter.
5. Adjustable shelves in the box stock on 5 mm pins, holes 32 mm apart; base shelves half the cabinet's depth, wall and tall shelves 1/8" shallower than the box.
6. Doors and drawer fronts: Ridgeline Shaker in 3/4 MDF, 1/8" reveals, 1/8" between a pair.
7. Hinges: 110° Full Overlay; two on a door, three over 40".
8. Drawer boxes: Dovetail, 1/2 Baltic birch. Slides: Undermount, full extension.
9. Pulls: Bar pull, 5 in, satin nickel, drilled at install, each where the drawings place it.
10. Cabinets are built to the sizes on the schedule; walls and floors are assumed plumb and level, and scribe is cut on site.
11. Any change to a selection after approval starts a new revision of this set.

Ridgeline Cabinet Co. 12 Example Road, Anytown 555-0187 CABINETRY SHOP DRAWINGS	PROJECT 24-125 CLIENT Brandt kitchen remodel	SHEET TITLE SELECTIONS DRAWN BY Ridgeline Cabinet Co. DATE Oct 20, 2026 CHECKED BY Ridgeline Cabinet Co. SCALE NONE	REVISIONS <table><tr><th>REV</th><th>DATE</th><th>DESCRIPTION</th><th>BY</th></tr><tr><td>Δ1</td><td>Oct 20, 2026</td><td>ISSUED FOR CONSTRUCTION</td><td>RCC</td></tr></table>	REV	DATE	DESCRIPTION	BY	Δ1	Oct 20, 2026	ISSUED FOR CONSTRUCTION	RCC	SHEET Z-6.04 20 OF 21 FOR CONSTRUCTION SAMPLE 
REV	DATE	DESCRIPTION	BY									
Δ1	Oct 20, 2026	ISSUED FOR CONSTRUCTION	RCC									



THIS DRAWING IS A VISUAL INTERPRETATION OF THE GENERAL APPEARANCE OF THE ROOM AND IS NOT AN ACTUAL DEPICTION. CABINETS AS BOXES; DOORS, COUNTERS AND TRIM PER THE ELEVATIONS.

1
Z-9.01

KITCHEN • PERSPECTIVE

SCALE: N.T.S.

Ridgeline Cabinet Co.

12 Example Road, Anytown
555-0187

CABINETRY SHOP DRAWINGS

PROJECT

24-125

CLIENT

Brandt kitchen remodel

SHEET TITLE

KITCHEN PERSPECTIVE

DRAWN BY

Ridgeline Cabinet Co.

DATE

Oct 20, 2026

CHECKED BY

Ridgeline Cabinet Co.

SCALE

N.T.S.

REVISIONS

REV	DATE	DESCRIPTION	BY
Δ1	Oct 20, 2026	ISSUED FOR CONSTRUCTION	RCC

SHEET

Z-9.01

21 OF 21

FOR CONSTRUCTION



SAMPLE